FilmL.A., Inc.
6255 W Sunset Blvd, 12th Floor
Hollywood, CA 90028
t: (213)977-8600 - f: (213)977-8601
www.filmla.com

Summary Information

Permit No: F00154683-B **Type of Permit:** FILMING **Release Date:** 08/08/2019

Production Company	CBS CORPORATION
Insured Company Name	CBS CORPORATION
Contact Phone No. 1	323-956-2200
Contact Phone No. 2	
Fax	
Address	4024 RADFORD AVE STUDIO CITY, California 91608
Production Title	NO ACTIVITY SEASON 3
Type of Production	TV Drama

Producer	Joe Hardesty Howie
Director	Trent O'Donnell
1st AD	Kelly Cantley
Production Manager	n/a n/a
FilmL.A. Coordinator	Naomi Kajiyama
Location Manager	Ben Stoll
Primary Phone	Mobile - 212-203-2696
Secondary Phone	Office - 323-436-7181
Location Assistant	n/a n/a
Primary Phone	Mobile - 000-000-0000
Secondary Phone	

Fees

Posting 1800	$828.00
Notification Charge	$429.00
LA CITY LANE AND STREET CLOSURE FEE	$312.00
FILMLA NON-REFUNDABLE FILM PERMIT RIDER FEE	$111.00

Total Permit Fee $1,680.00

Number of Locations 2

NOT A PERMIT

FilmL.A., Inc.
6255 W Sunset Blvd, 12th Floor
Hollywood, CA 90028
t: (213)977-8600 - f: (213)977-8601
www.filmla.com

Summary Information — Location

Permit Number F00154683-B
Production Company CBS CORPORATION
Insured Company CBS CORPORATION
Production Title NO ACTIVITY SEASON 3

Location Manager Ben Stoll
Primary Phone Mobile - 212-203-2696
Secondary Phone Office - 323-436-7181

Location Address 9457 San Fernando Rd, Los Angeles, CA, 91352
Location Name CADILLAC JACKS
Location Type Diner
Location Description CADILLAC JACKS/PINK MOTEL
Film Dates 8/9/2019 - 8/10/2019 12:00 - 04:00 1 day
Open or Closed to the Public Closed

Generic Conditions
THE CONSUMPTION OF ALCOHOLIC BEVERAGES AND THE USE OF DRUGS, INCLUDING MARIJUANA, ON LOCATION BY ANY CAST, CREW, OR INVITED GUESTS IS STRICTLY PROHIBITED.
*Certain service and personnel fees required by jurisdictional agencies are not collected by FilmL.A. Any such fees must be paid directly to the appropriate agency, and a separate invoice will be provided to the permittee.
*LA CITY AND/OR LA COUNTY FIRE CHECKLIST ATTACHED TO FINAL PERMIT. THE PERMITTEE IS RESPONSIBLE FOR COMPLETING CHECKLIST PRIOR TO FILMING ACTIVITY AT THIS LOCATION. NON COMPLIANCE MAY RESULT IN ASSIGNMENT OF A FIRE OFFICER.
All travel lanes and bike lanes shall be closed per the WATCH manual.
Community Survey Obtained
CROSSOVERS/CABLING ACROSS STREET I: Not allowed on street without prior approval.
Equipment staging and vehicles may park on one side of the street only.
May not interfere with adjacent traffic lanes or adjacent bike lane
Must Maintain 5' Clearance on Sidewalks/Walkways
Must maintain local/emergency access
No cast or crew parking on area streets
No interference with merchant activity.
No interference with pedestrian traffic
Number of uniformed officers listed on the permit is a minimum requirement. Permittee remains responsible for deploying a sufficient number of uniformed officers to provide traffic and crowd control to ensure the safety of the film crew and the public.
Traffic control must be done in accordance w/MUTCD
Uniformed officers shall have a copy of the film permit in their possession and are required to confirm that all traffic control signage devices are in place.

Please see attached document CBS.No.154683.SanFernandoAltBS.pdf

Equipment on Location

Type	Quantity
5 or 10 ton trucks	3
Cast/Crew vehicles	75
Catering Truck	1
Cube Trucks	4
Generator	1
Honey Wagons	1
Motor Homes	3
Vans	4

Personnel on Location

Type	Quantity
Cast	5
Crew	70
Off-Duty/Retired LAPD Officer(s)	2
Spot Check	1

NOT A PERMIT

FilmL.A., Inc.
6255 W Sunset Blvd, 12th Floor
Hollywood, CA 90028
t: (213)977-8600 - f: (213)977-8601
www.filmla.com

Summary Information — Location

Permit Number F00154683-B
Production Company CBS CORPORATION
Insured Company CBS CORPORATION
Production Title NO ACTIVITY SEASON 3

Location Manager Ben Stoll
Primary Phone Mobile - 212-203-2696
Secondary Phone Office - 323-436-7181

Filming Activities Camera on sticks; Drive ups & away; Equipment across street; Equipment on sidewalk only.; Exterior Dialogue; Exterior establishing shots; Exterior models against scenery; Intermittent traffic control - 2 minutes standard; Wetdown; Walk and talk on sidewalk, camera at curb both sides of San Fernando Rd;

Jurisdiction **Political:** Los Angeles City - Council District 06 **Police:** Los Angeles Police **Fire:** Los Angeles City Department

Thomas Guide **Page:** 502 **Grid:** G6

Approvals

LOS ANGELES CITY POLICE DEPARTMENT	Melissa Hernandez
FILML.A. CLOSURES	Adrian Fayad
LOS ANGELES CITY DEPARTMENT OF PUBLIC WORKS	Cairo Hunter

Coordinator Note Rider B revises activity and dates; obtains closure plans and closure approvals releases location; collects notification, posting, and closure fees

Parking

Base Camp	Crew Parking
Location Type : Filming Location	Location Type : Filming Location

Posting "No Parking" signs S/S TRUESDALE ST., EL DORADO AVE- SAN FERNANDO RD
W/S SAN FERNANDO RD., TRUESDALE ST- 9417 SAN FERNANDO RD

Approximate Footage 1501 - 1800 **Log Number** 249922

Date(s) 8/8/2019 to 8/9/2019 **Time(s)** 00:00 to 00:00

Posting "No Parking" signs S/S TRUESDALE ST., EL DORADO AVE- SAN FERNANDO RD
W/S SAN FERNANDO RD., TRUESDALE ST- 9417 SAN FERNANDO RD

Approximate Footage 1501 - 1800 **Log Number** 249923

Date(s) 8/9/2019 to 8/10/2019 **Time(s)** 00:00 to 00:00

Lane / Full Closure ALTERNATING W/S CURB LANE CLOSURES OF SAN FERNANDO RD., 300' IN FRONT OF 9457 SAN FERNANDO RD

Approximate Footage 0 - 300

Date(s) 8/9/2019 to 8/9/2019 **Time(s)** 12:00 to 04:00

Lane / Full Closure ALTERNATING E/S CURB LANE CLOSURES OF SAN FERNANDO RD., 300' IN FRONT OF 9457 SAN FERNANDO RD

Approximate Footage 0 - 300

Date(s) 8/9/2019 to 8/9/2019 **Time(s)** 12:00 to 16:00

Lane / Full Closure ALTERNATING E/S CURB LANE CLOSURES OF SAN FERNANDO RD., 300' IN FRONT OF 9457 SAN FERNANDO RD

Approximate Footage 0 - 300

Date(s) 8/9/2019 to 8/9/2019 **Time(s)** 19:00 to 04:00

NOT A PERMIT

FilmL.A., Inc.
6255 W Sunset Blvd, 12th Floor
Hollywood, CA 90028
t: (213)977-8600 - f: (213)977-8601
www.filmla.com

Summary Information — Location

Permit Number F00154683-B
Production Company CBS CORPORATION
Insured Company CBS CORPORATION
Production Title NO ACTIVITY SEASON 3

Location Manager Ben Stoll
Primary Phone Mobile - 212-203-2696
Secondary Phone Office - 323-436-7181

Location Address 12783 San Fernando Rd, Sylmar, CA, 91342

Location Type Motel

Film Dates 8/9/2019 - 8/9/2019 17:00 - 22:00 1 day

Open or Closed to the Public Open

Generic Conditions **THE CONSUMPTION OF ALCOHOLIC BEVERAGES AND THE USE OF DRUGS, INCLUDING MARIJUANA, ON LOCATION BY ANY CAST, CREW, OR INVITED GUESTS IS STRICTLY PROHIBITED.**
*LA CITY AND/OR LA COUNTY FIRE CHECKLIST ATTACHED TO FINAL PERMIT. THE PERMITTEE IS RESPONSIBLE FOR COMPLETING CHECKLIST PRIOR TO FILMING ACTIVITY AT THIS LOCATION. NON COMPLIANCE MAY RESULT IN ASSIGNMENT OF A FIRE OFFICER.
All vehicles must be parked on private property
No cast or crew parking on area streets
No interference with merchant activity.
No interference with vehicular or pedestrian traffic

Equipment on Location

Type	Quantity
Stakebed Trucks	1
Vans	2

Personnel on Location

Type	Quantity
Crew	14

Filming Activities Equipment on property; Exterior establishing shots; 2nd unit getting shots of the hotels parking lot ;

Jurisdiction **Political:** Los Angeles City - Council District 07 **Police:** Los Angeles Police Department **Fire:** Los Angeles City

Thomas Guide **Page:** 481 **Grid:** H5

Approvals LOS ANGELES CITY POLICE DEPARTMENT Melissa Hernandez

Coordinator Note No blocking of exits/entrances.
No cabling or generator use.
May not compromise fire/emergency protection systems without presence of UFSO.

Coordinator Note Rider B revises activity; releases location; collects notification fee

Parking

Base Camp
Location Type : Filming Location

Crew Parking
Location Type : Filming Location

NO PERMIT

Permit #F00154683-B

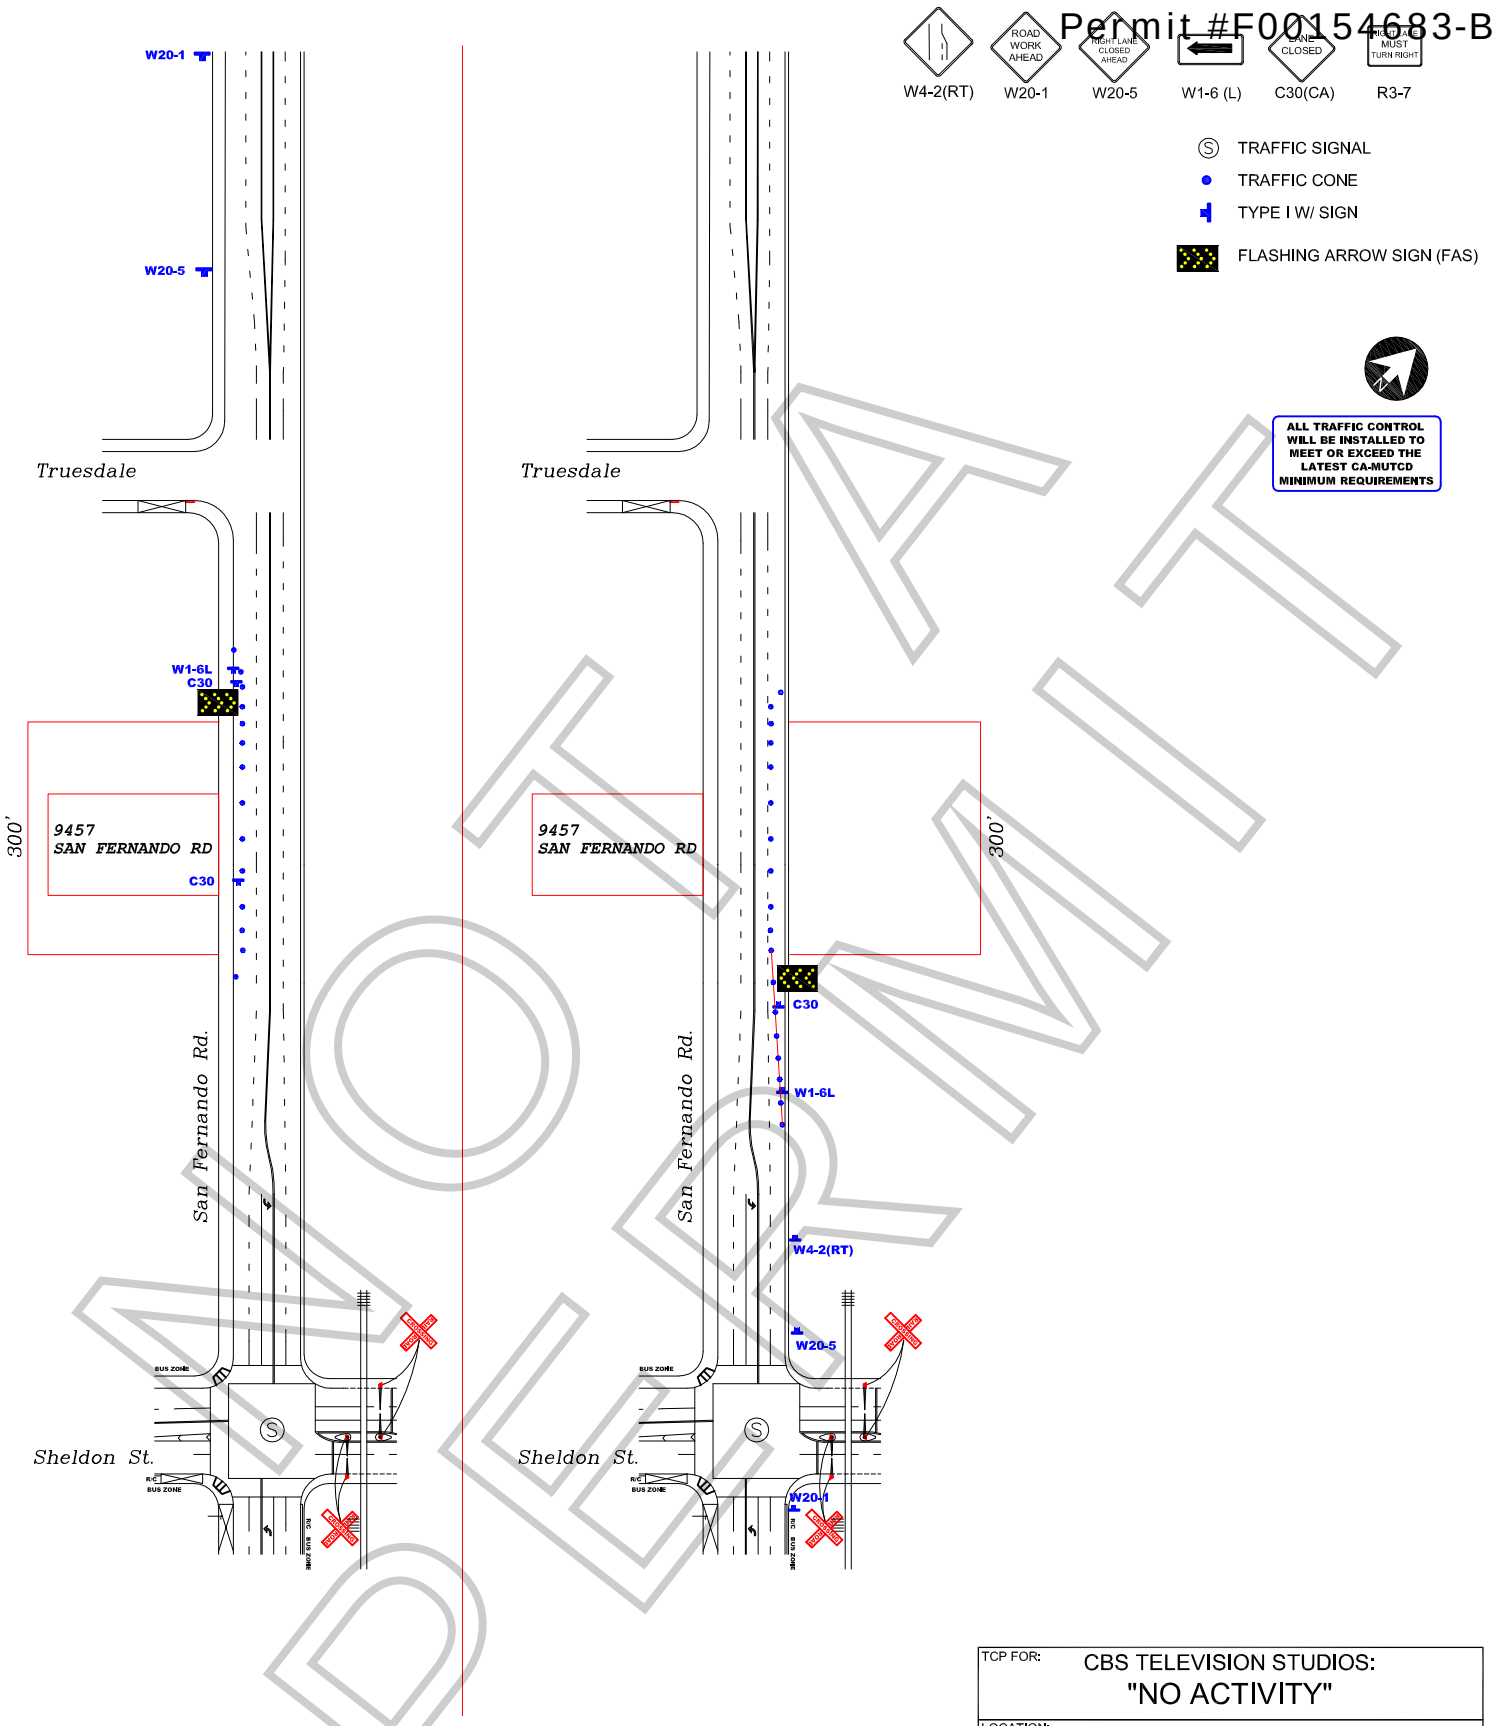

NOT A PERMIT

WORK ZONE TRAFFIC CONTROL PLAN
GENERAL NOTES

1. DATE/TIME:
EAST SIDE: 8-9-19 FROM 12:00 HOURS TO 16:00 HOURS & 19:00 HOURS TO 04:00 HOURS.
WEST SIDE: 8-9-19 FROM 12:00 HOURS TO 04:00 HOURS.

2. ALL SIGNING, STRIPING, AND TRAFFIC CONTROL DEVICES SHALL CONFORM TO THE (CURRENT) STATE OF CALIFORNIA DEPARTMENT OF TRANSPORTATION (CALTRANS) STANDARD PLANS AND STANDARD SPECIFICATIONS , CALIFORNIA MUTCD, AND ANY ADDENDUMS THERETO, AND AS SHOWN ON THESE PLANS, SYMBOLS AND ABBREVIATIONS USED ARE SHOWN ON CALTRANS STANDARD PLANS.
3. THERE WILL BE NO INTERFERENCE WITH TRAFFIC SIGNALS OR CROSSWALKS.
4. CONES WILL BE 28" MINIMUM HEIGHT AND HAVE REFLECTORIZED SLEEVES FOR NIGHT WORK.
5. POLICE WILL DIRECT TRAFFIC IF NECESSARY.

TCP FOR:	CBS TELEVISION STUDIOS: "NO ACTIVITY"
LOCATION:	ALTERNATING CURB - SAN FERNANDO RD 300' IN FRONT OF 9457 SAN FERNANDO RD CITY OF LOS ANGELES, CA
CONTACT:	LUCAS NALEPINSKI PH# 310-461-4165 ELISA SMITH OFFICE # 213-763-9000
	JCL TRAFFIC SERVICES (213) 622-9775 C31-CA Lic # 805357
DATE / REVISIONS	DRAFTER: MARIO MENJIVAR SCALE: N.T.S. FILM LA: JM